	Days
Elect. Demo/ Temp Lighting	1
General Demolition	10
Electric Panel Install	3
Riser Framing	5
Electric Floor Roough In	3
Deliver Embeds	1
12 Ga Pour Stop	2
Concrete Prep and Pour	2
Duct	3
Wall and Ceiling Framing	3
Electric Rough In	2
Drywall	3
Tape and Spackel	3
Prime Paint	2
Field Measure Panels	1
Casework/Panels	5
ACT Grid	3
Sprinkler Heads	1
Light Fixtures and Devices	3
Diffusers	3
Ceiling Tile	2
Railings	3
Carpet and Base	3
Paint	1
Final Clean	1
Punchlist	2

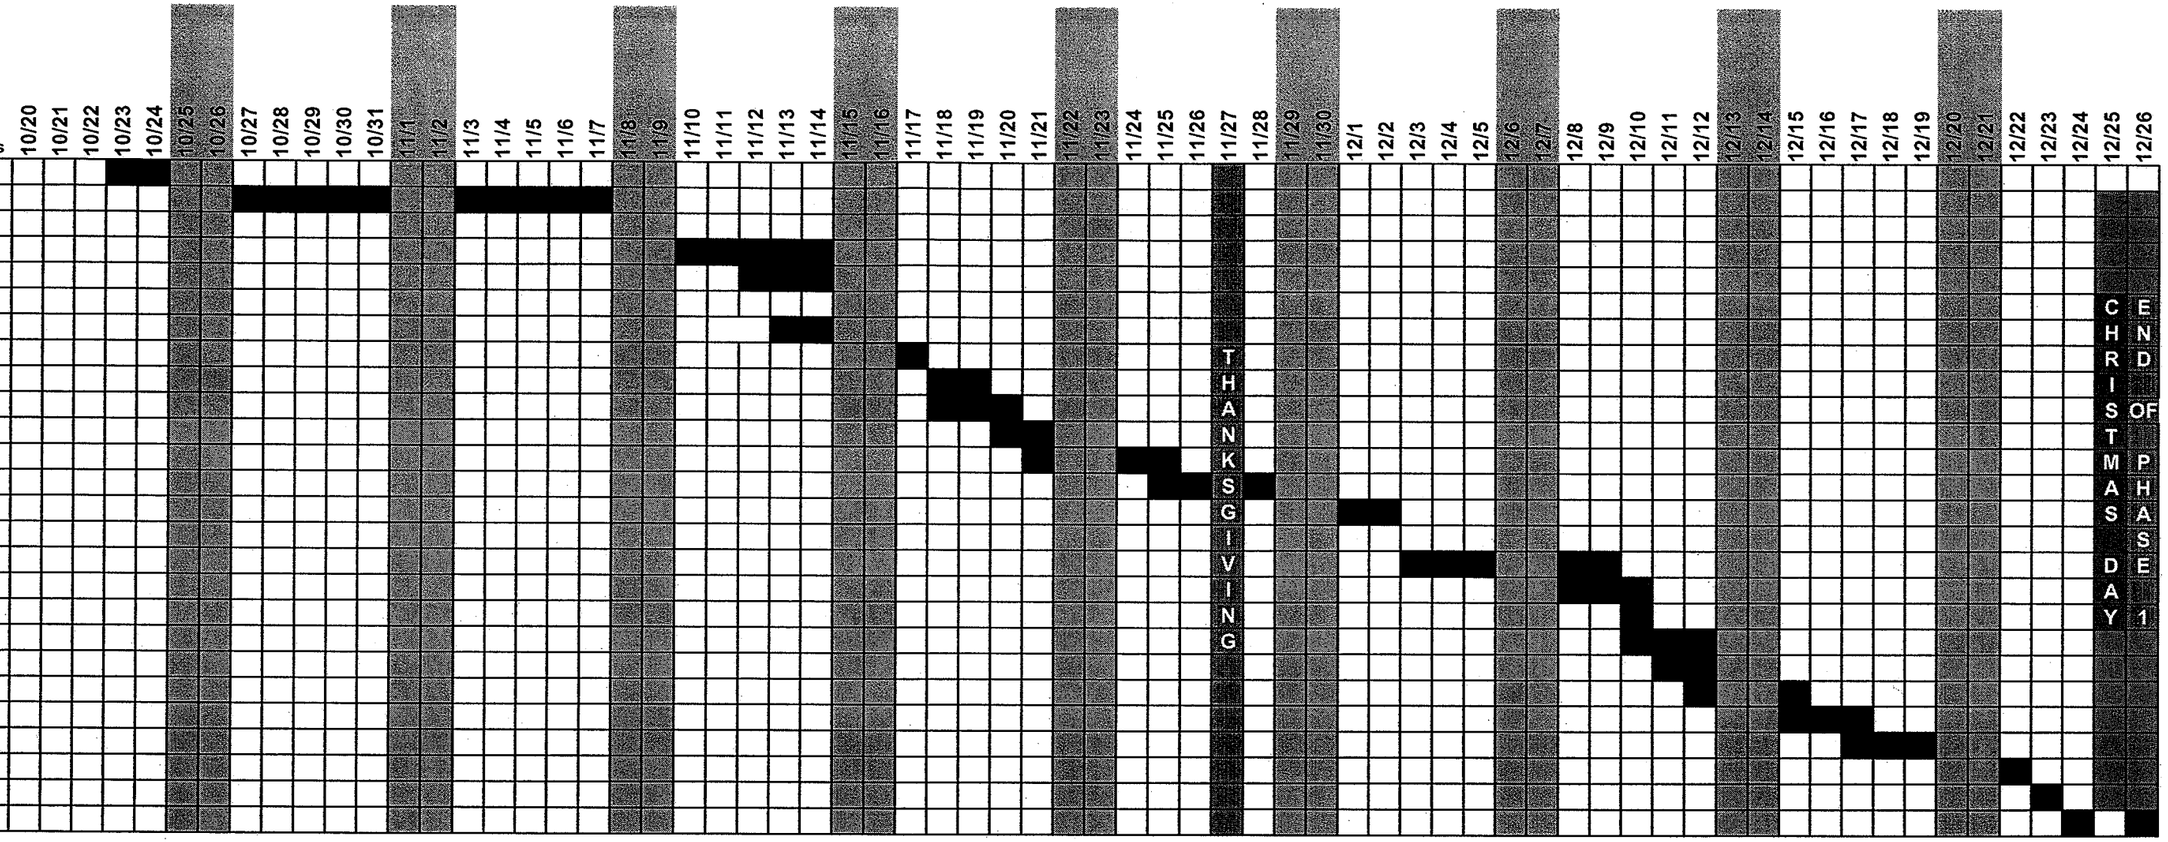

Draft Schedule 10/21/08
Phase 1
TJU - Alumni Hall Classroom Renovations